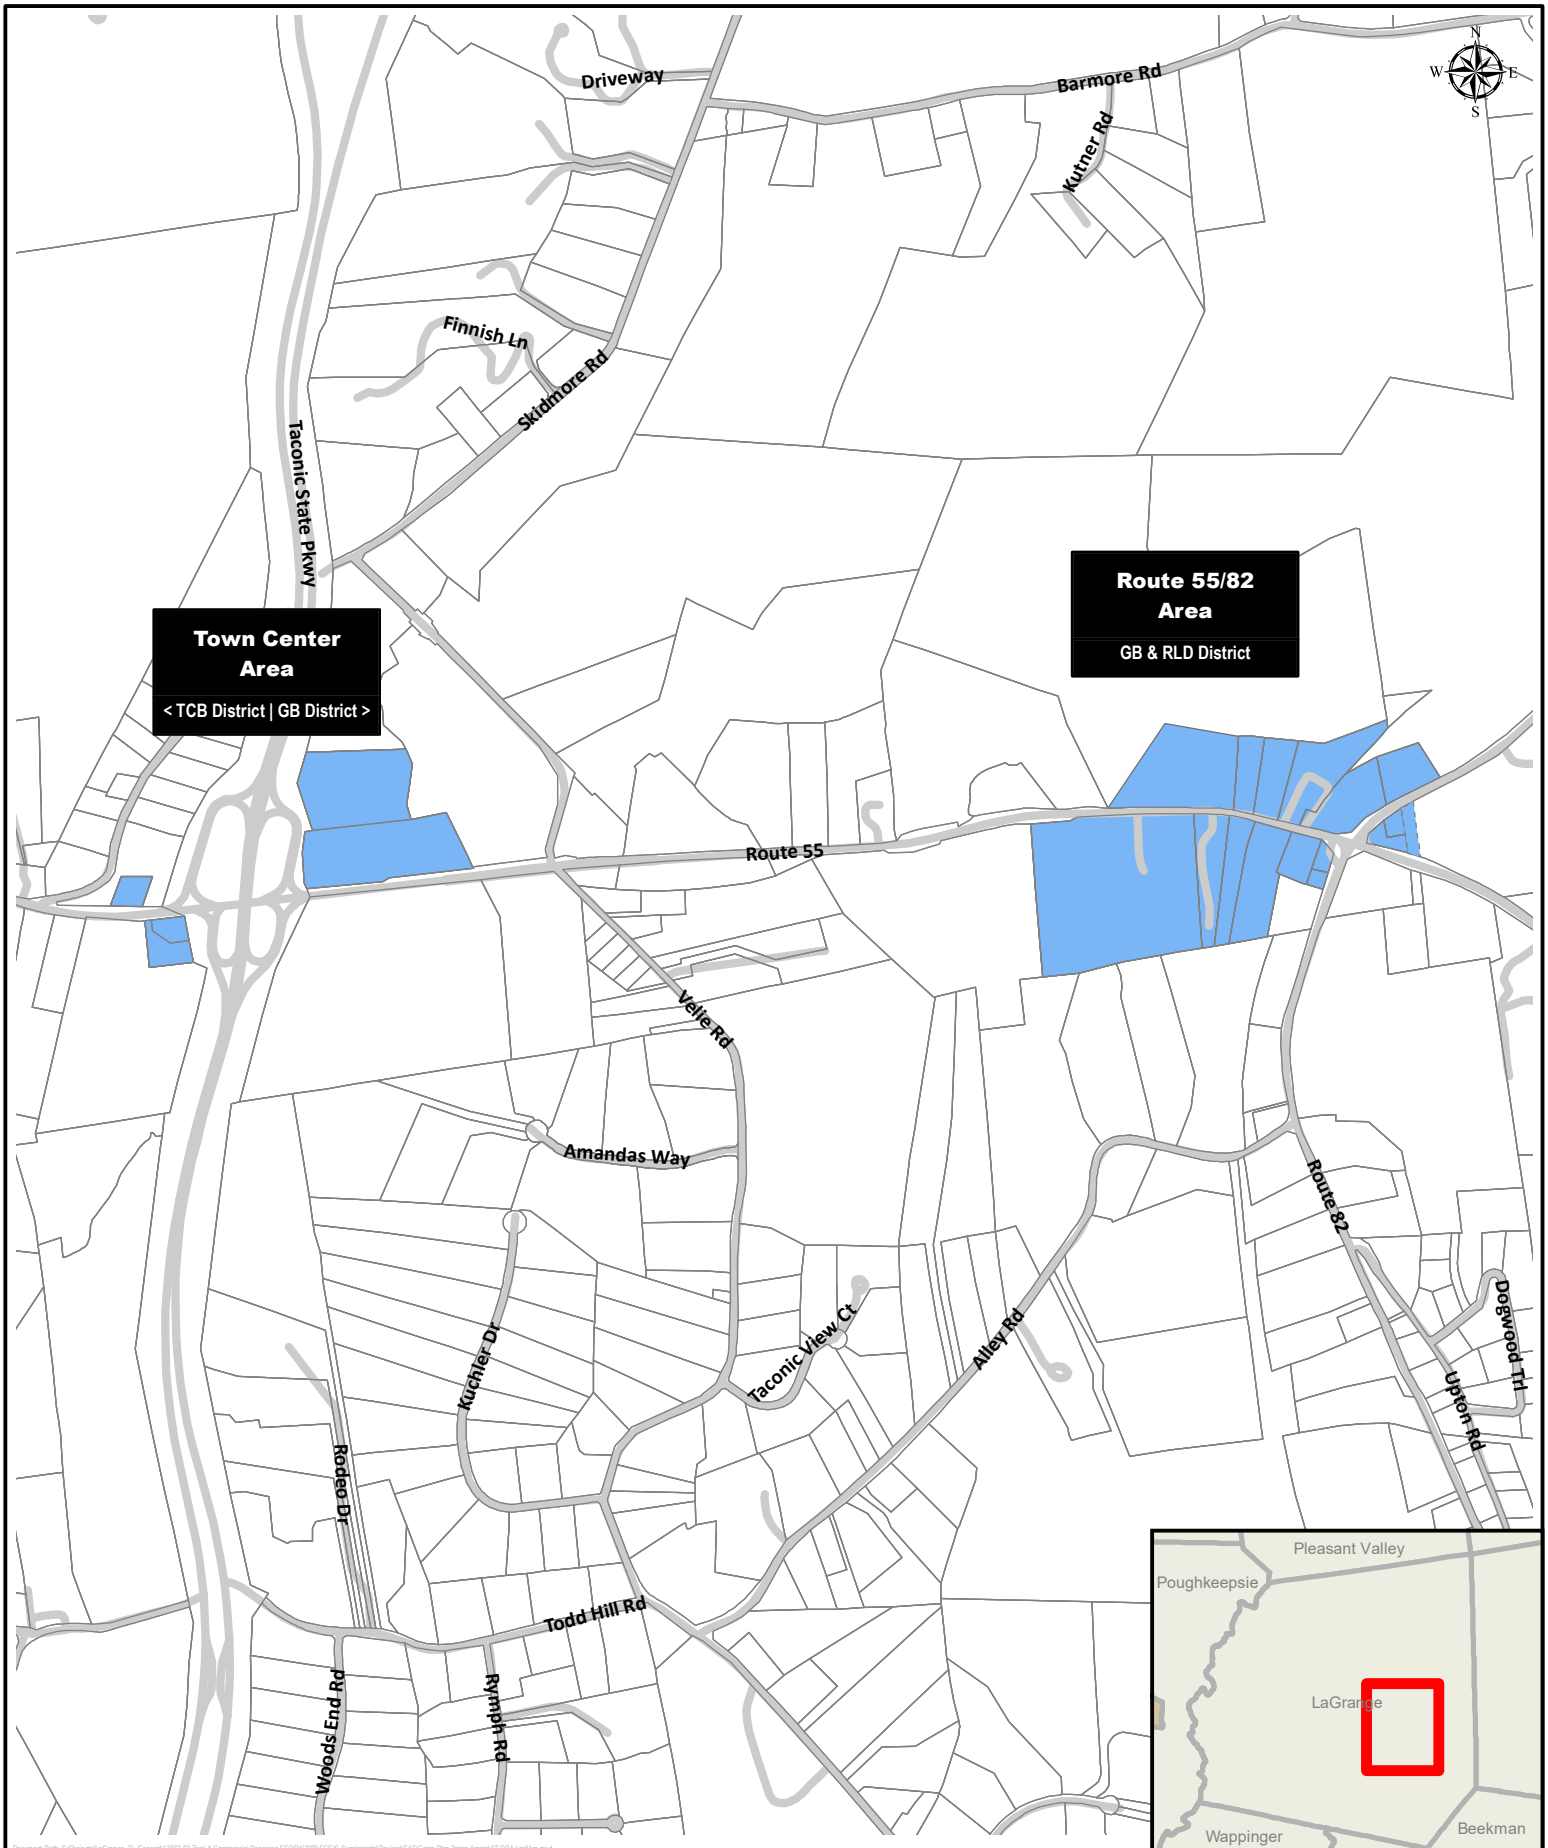

ARCHITECTURE
ENGINEERING
PLANNING
CPLteam.com

103 EXECUTIVE DRIVE
NEW WINDSOR, NY 12553
800-274-9000
www.clarkpatterson.com

DATE:	02/19/2020
DRAWN:	JWS
CHECKED:	GWB
SCALE:	1"=1,200'
PROJ. #:	12977.02

Location Map

Comp. Plan/Zoning Amendments

Town of LaGrange, Dutchess County, New York